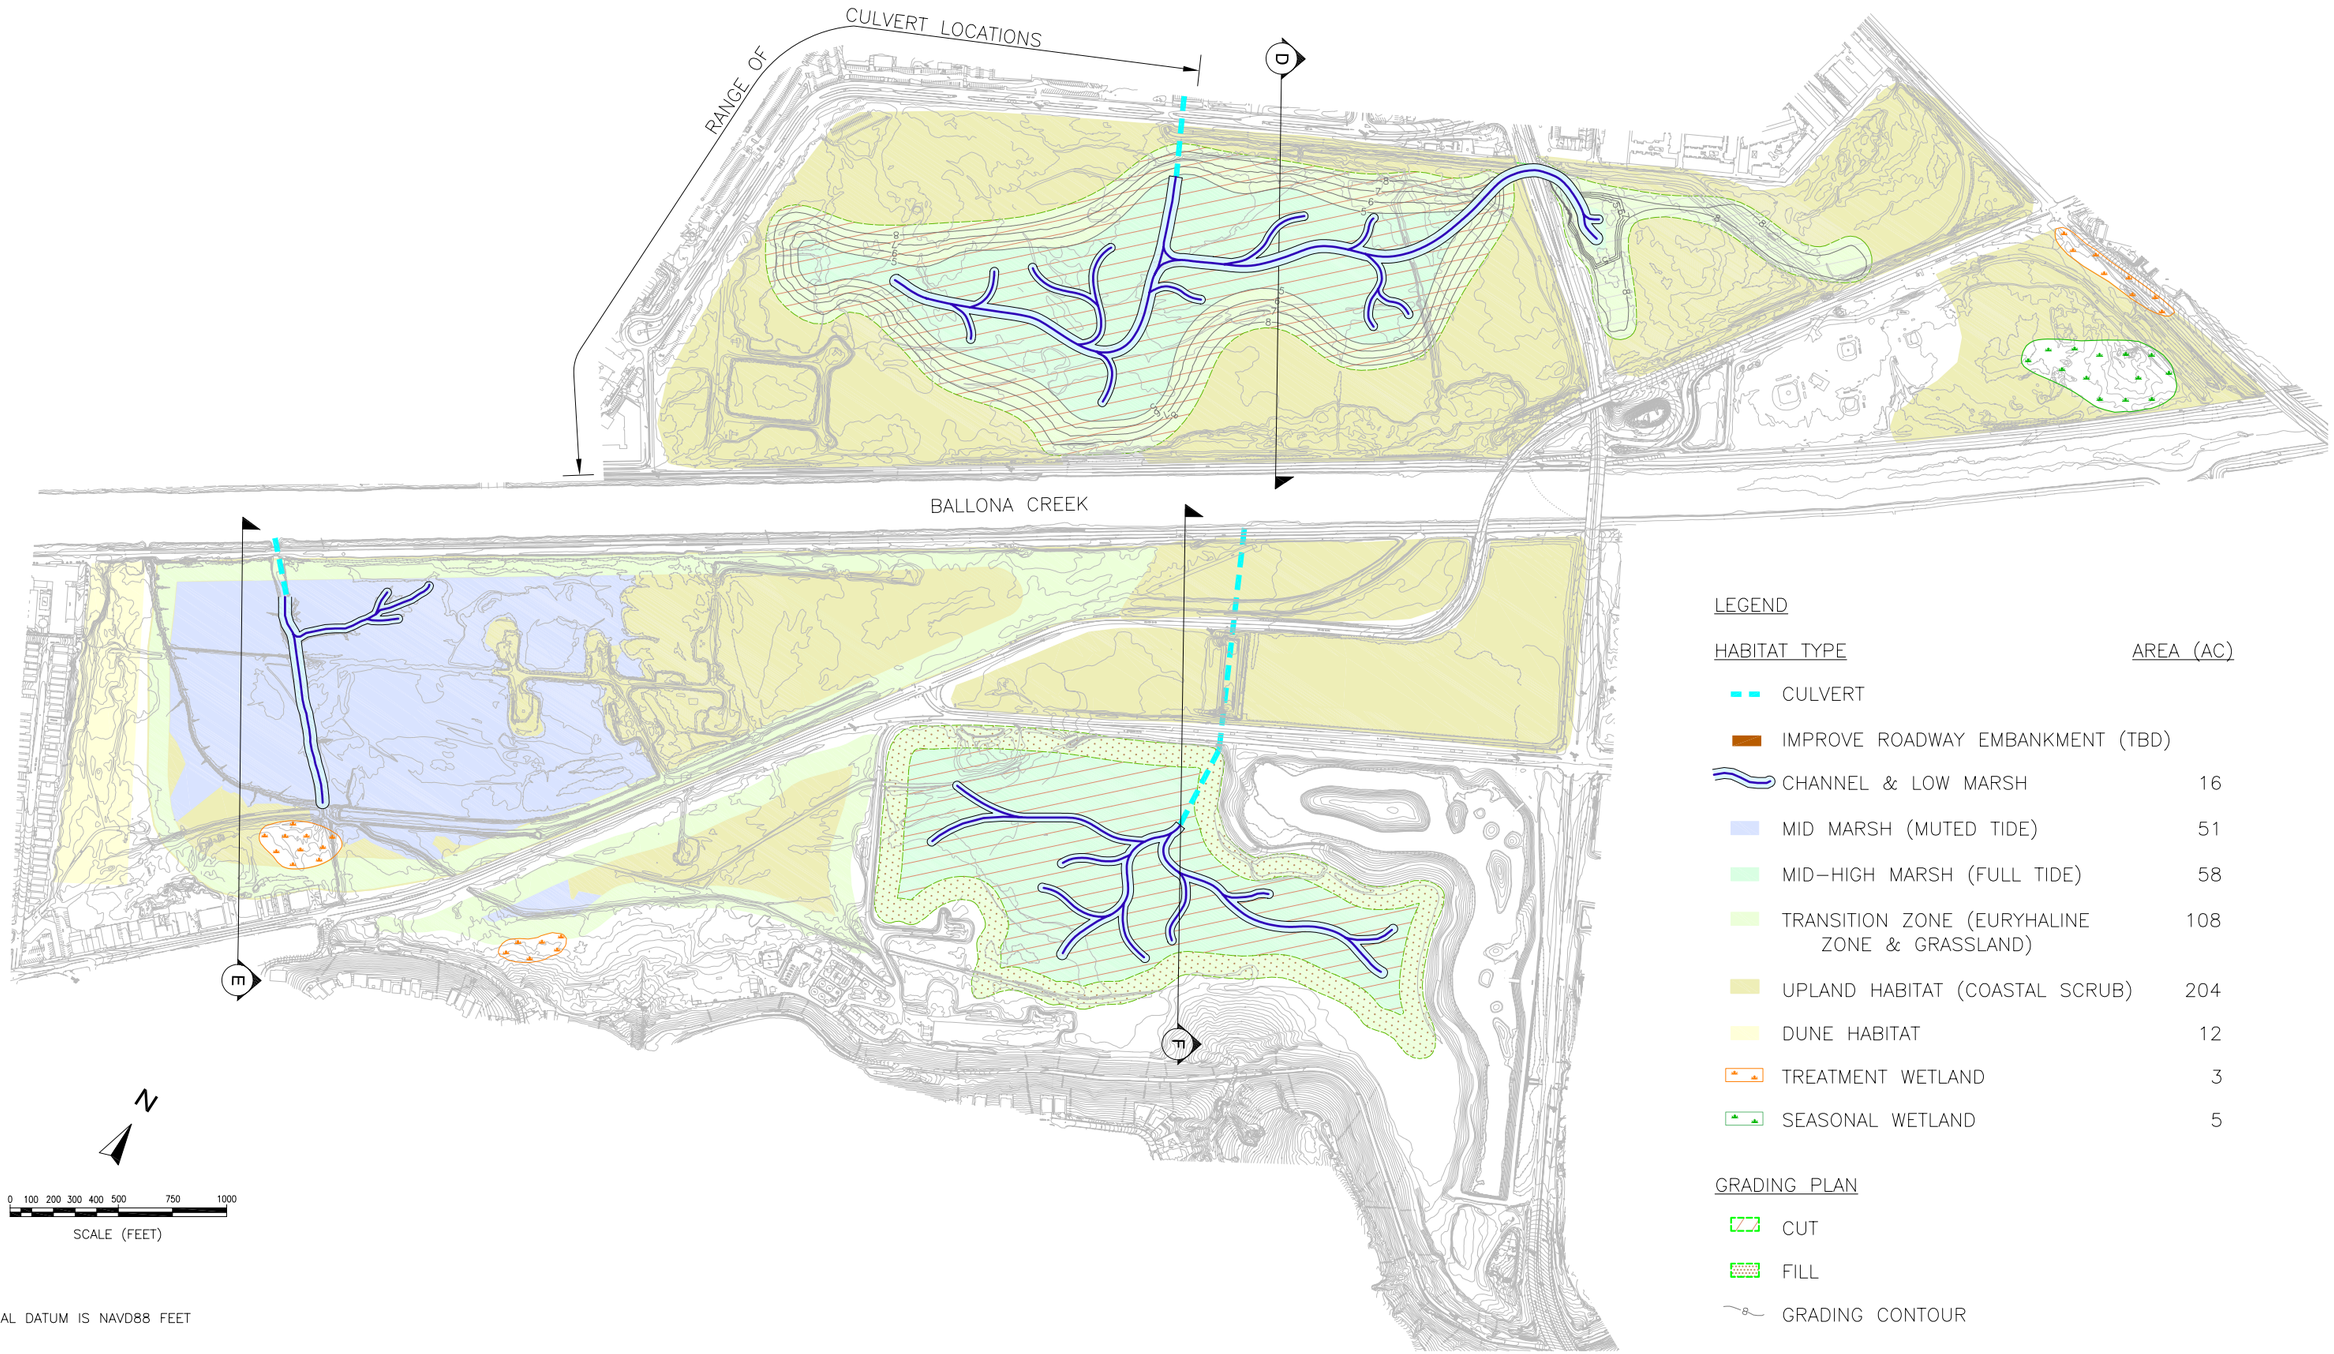

NOTE:
VERTICAL DATUM IS NAVD88 FEET

LEGEND

HABITAT TYPE	AREA (AC)
CULVERT	
IMPROVE ROADWAY EMBANKMENT (TBD)	
CHANNEL & LOW MARSH	16
MID MARSH (MUTED TIDE)	51
MID–HIGH MARSH (FULL TIDE)	58
TRANSITION ZONE (EURYHALINE ZONE & GRASSLAND)	108
UPLAND HABITAT (COASTAL SCRUB)	204
DUNE HABITAT	12
TREATMENT WETLAND	3
SEASONAL WETLAND	5

GRADING PLAN

- CUT
- FILL
- GRADING CONTOUR

REV. NO.	DATE	BY	DESCRIPTION

ENGINEER'S STAMP

DESIGNED
DRAWN
CHECKED
PWA JOB NO: 1793.0

PREPARED FOR:
CALIFORNIA COASTAL CONSERVANCY

PREPARED BY:
PWA
PHILIP WILLIAMS & ASSOCIATES, LTD.
ENVIRONMENTAL HYDROLOGY
550 KEARNY STREET, SUITE 900
SAN FRANCISCO, CALIFORNIA 94108
PHONE (415) 262-2300 FAX (415) 262-2303

BALLONA WETLANDS

GRADING AND HABITAT PLAN DRAFT ALTERNATIVE 2

SCALE: AS SHOWN
DATE: 04–20–07
DRAWING NUMBER
SHEET 3 OF 6

Q:\Projects\1793_Ballona\Drawings\ALT2.dwg 5-02-07 11:49:58 AM p.lucking